REZ A-A

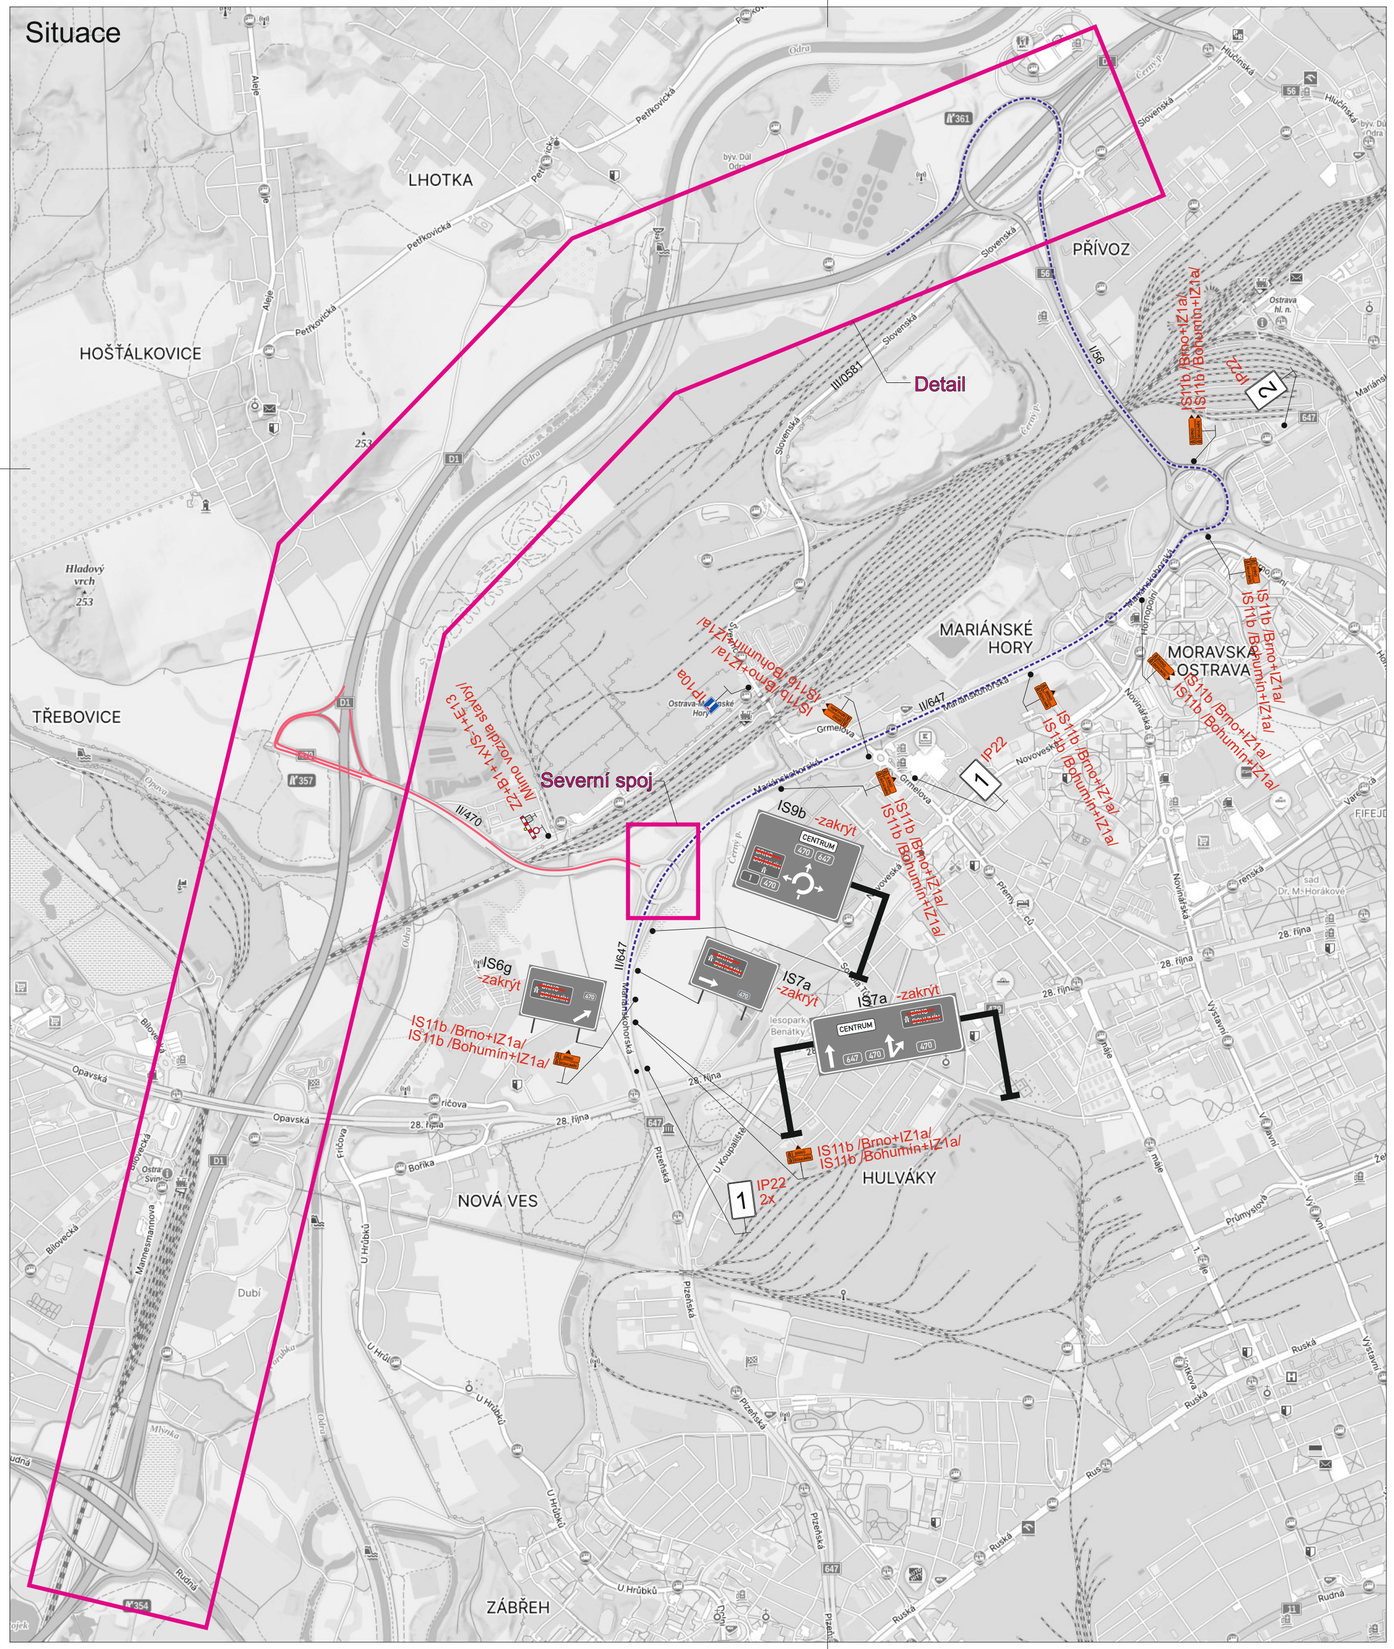
Situace
LHOTKA
HOŠŤÁLKOVICE
TŘEBOVICE
PŘÍVOZ
MARIÁNSKÉ HORY
MORAVSKÁ OSTRAVA
NOVÁ VES
HULVÁKY
ZÁBŘEH
Detail
Severní spoj
IS9b -zakrýt
IS6g -zakrýt
IS7a -zakrýt
IS11b /Brno+IZ1a/
IS11b /Bohumín+IZ1a/
IP22
IP22 2x
IZ2+B1+IX/S+IE13
/Mimo vozidla stavby/
IP10a
II/647
II/470
II/0581

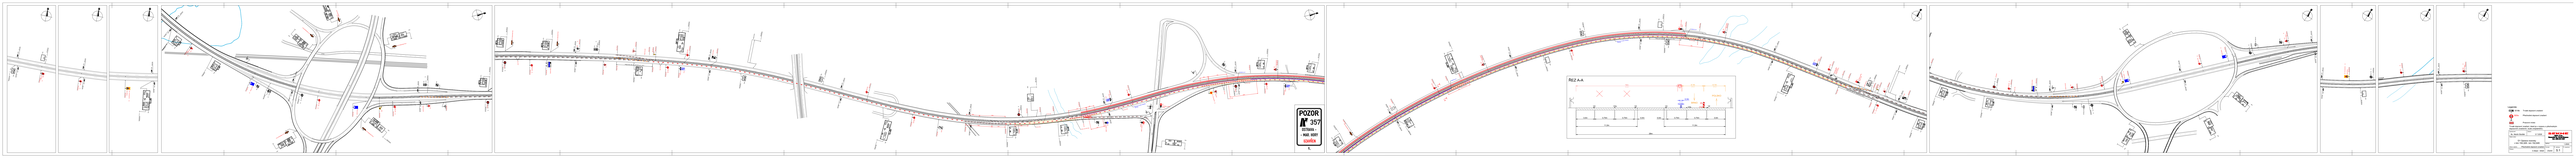
POZOR
OSTRÁ
NAD 100°
Opáska
REZ A-A
LEGENDA
Trvale fixovaný vodorovný
Mechanicky fixovaný vodorovný
