










SITUACE D10 - OBJÍZDNÉ TRASY PRO ETAPU 1

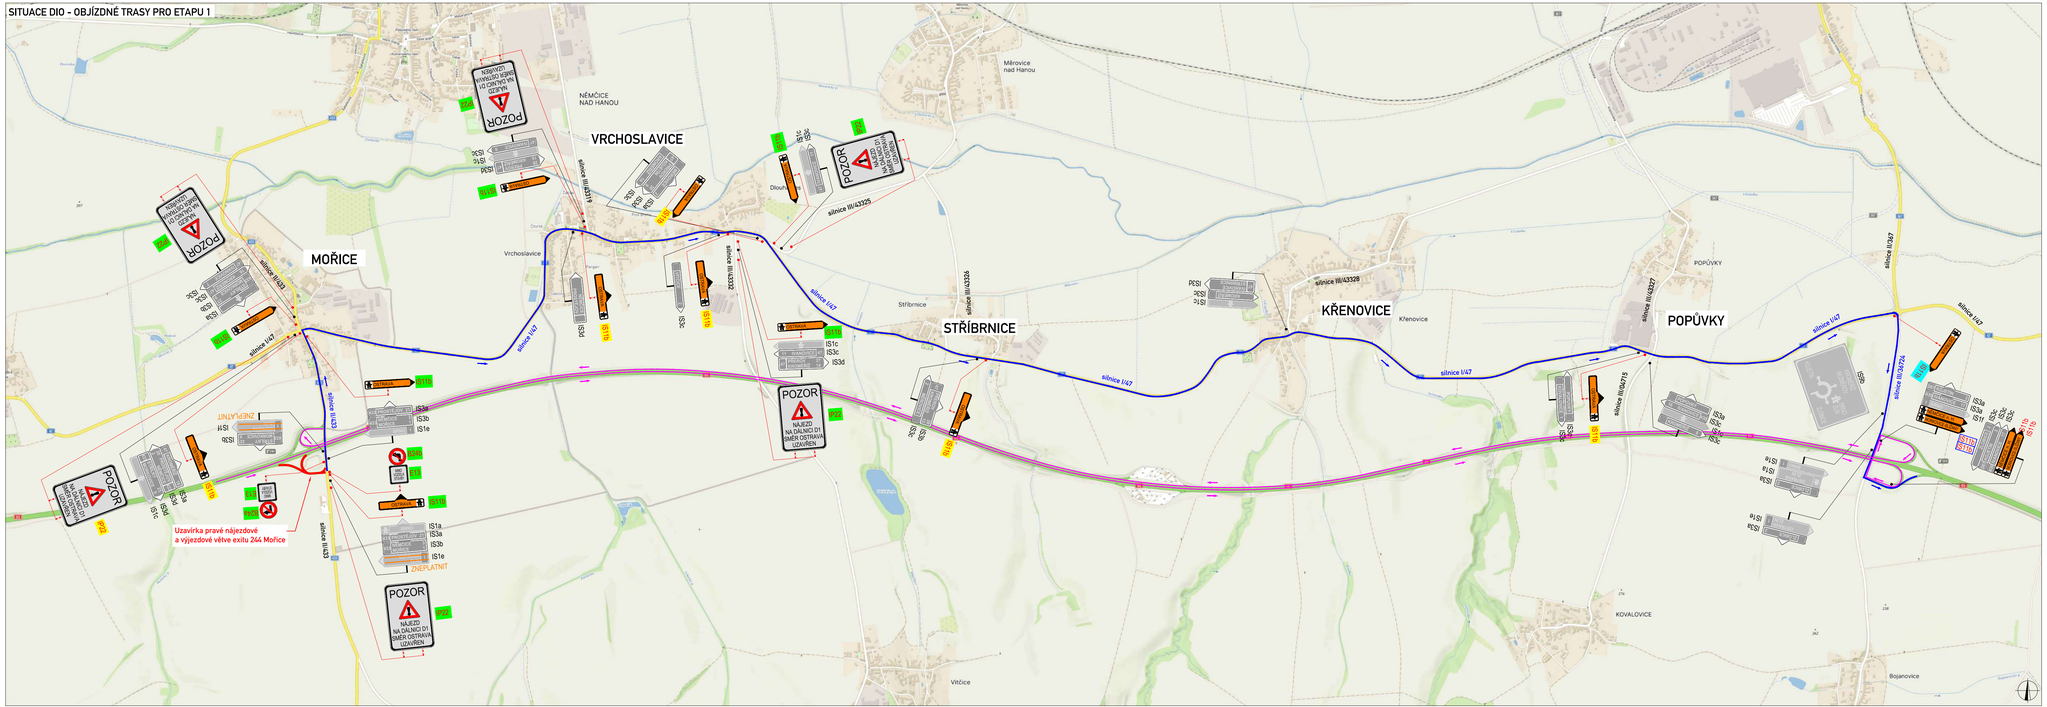
MOŘICE
VRCHOSLAVICE
NĚMČICE NAD HANOU
STŘÍBRNICE
KŘENOVICE
POPŮVKY
silnice I/47
silnice III/43319
silnice III/43325
silnice III/43332
silnice III/43326
silnice III/43328
silnice III/43327
silnice III/04715
silnice III/04724
POZOR
NÁJEZD NA DÁLNICI D1 SMĚR OSTRAVA UZAVŘEN
Uzavírka pravé nájezdové a výjezdové větve exitu 244 Mořice
ZNEPLATNIT
IS1a
IS1c
IS3a
IS3b
IS3c
IS3d
IS3e
