Ministerstvo dopravy
Odbor pozemních komunikací,

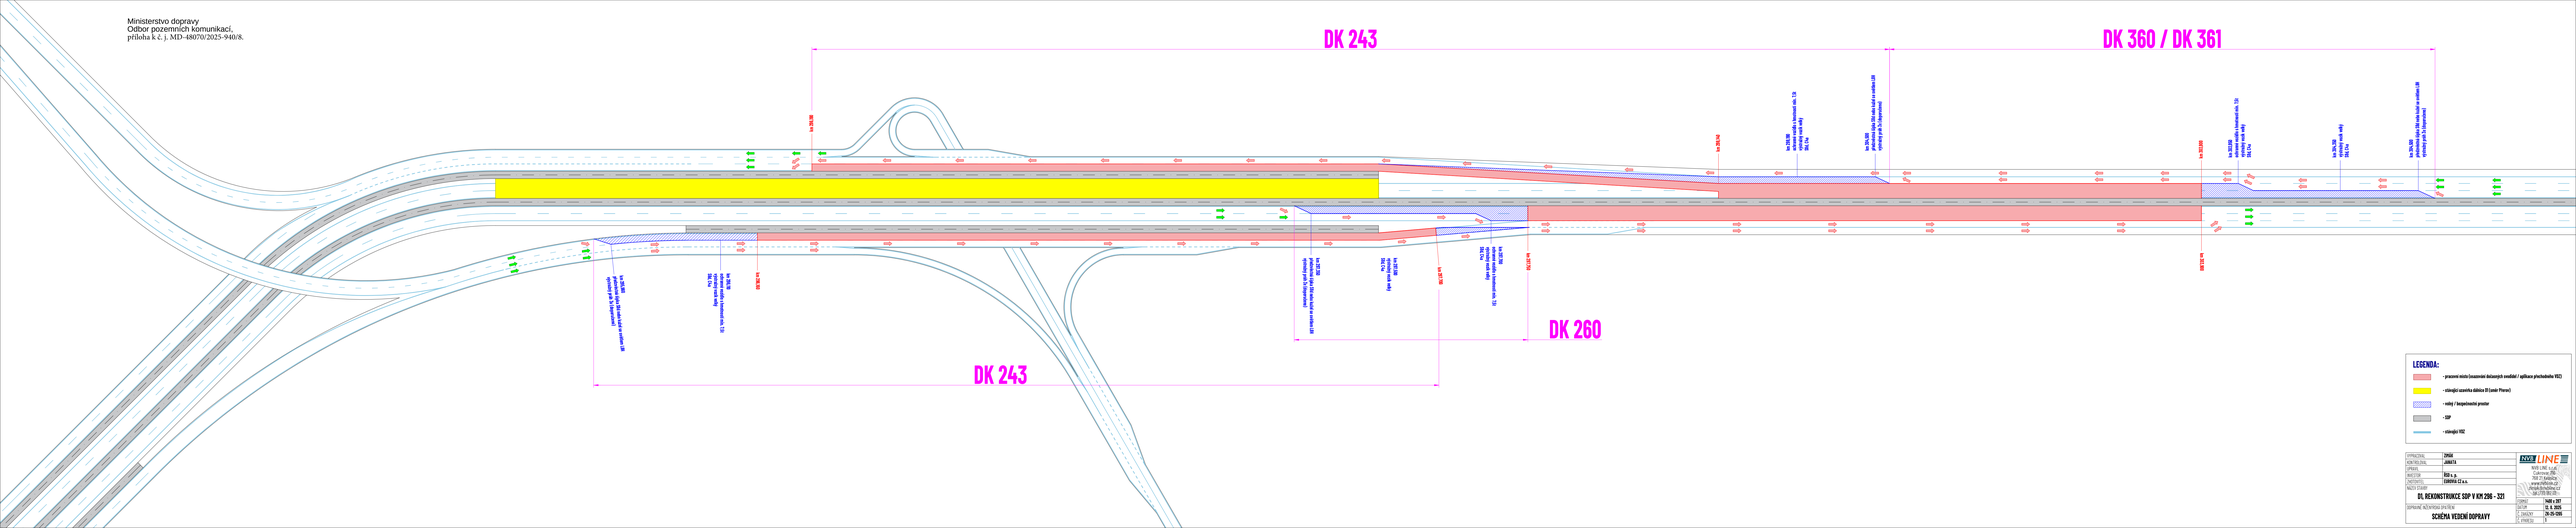

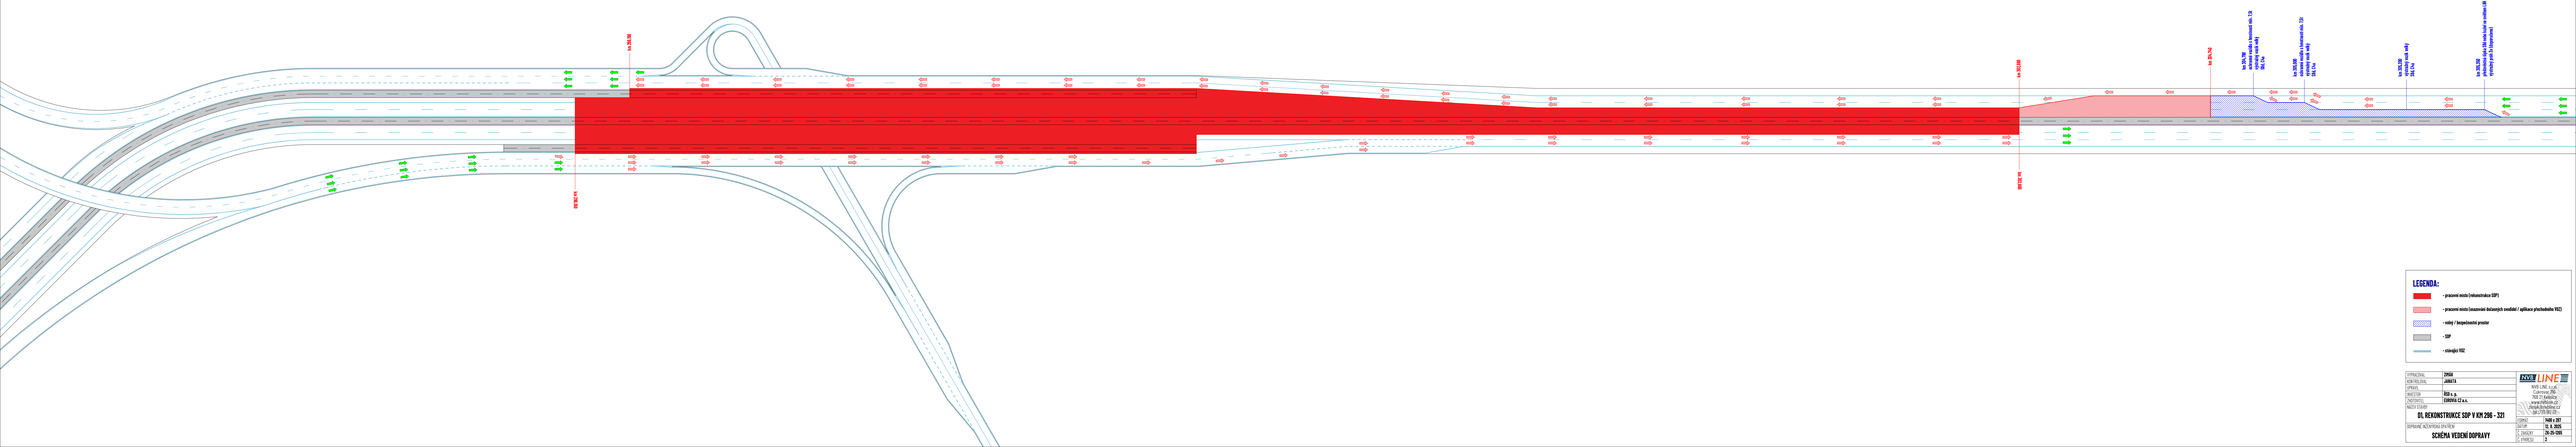

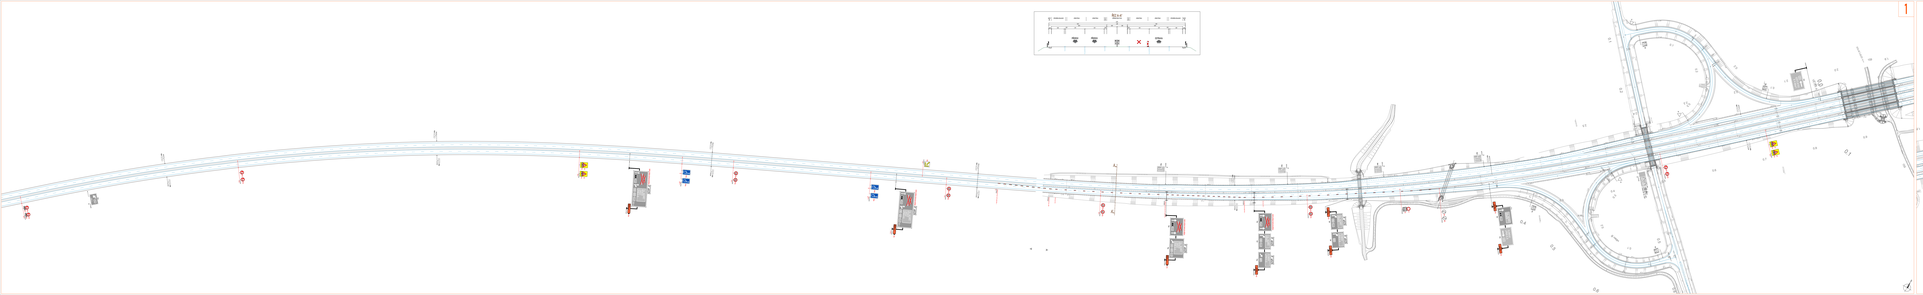
1

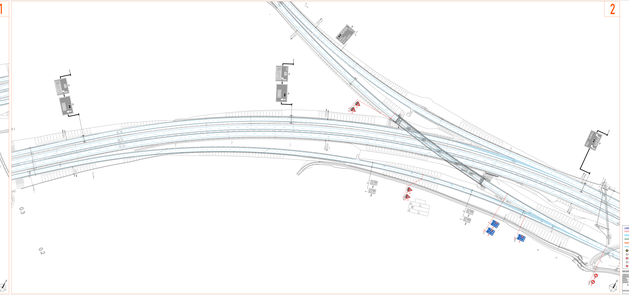
2

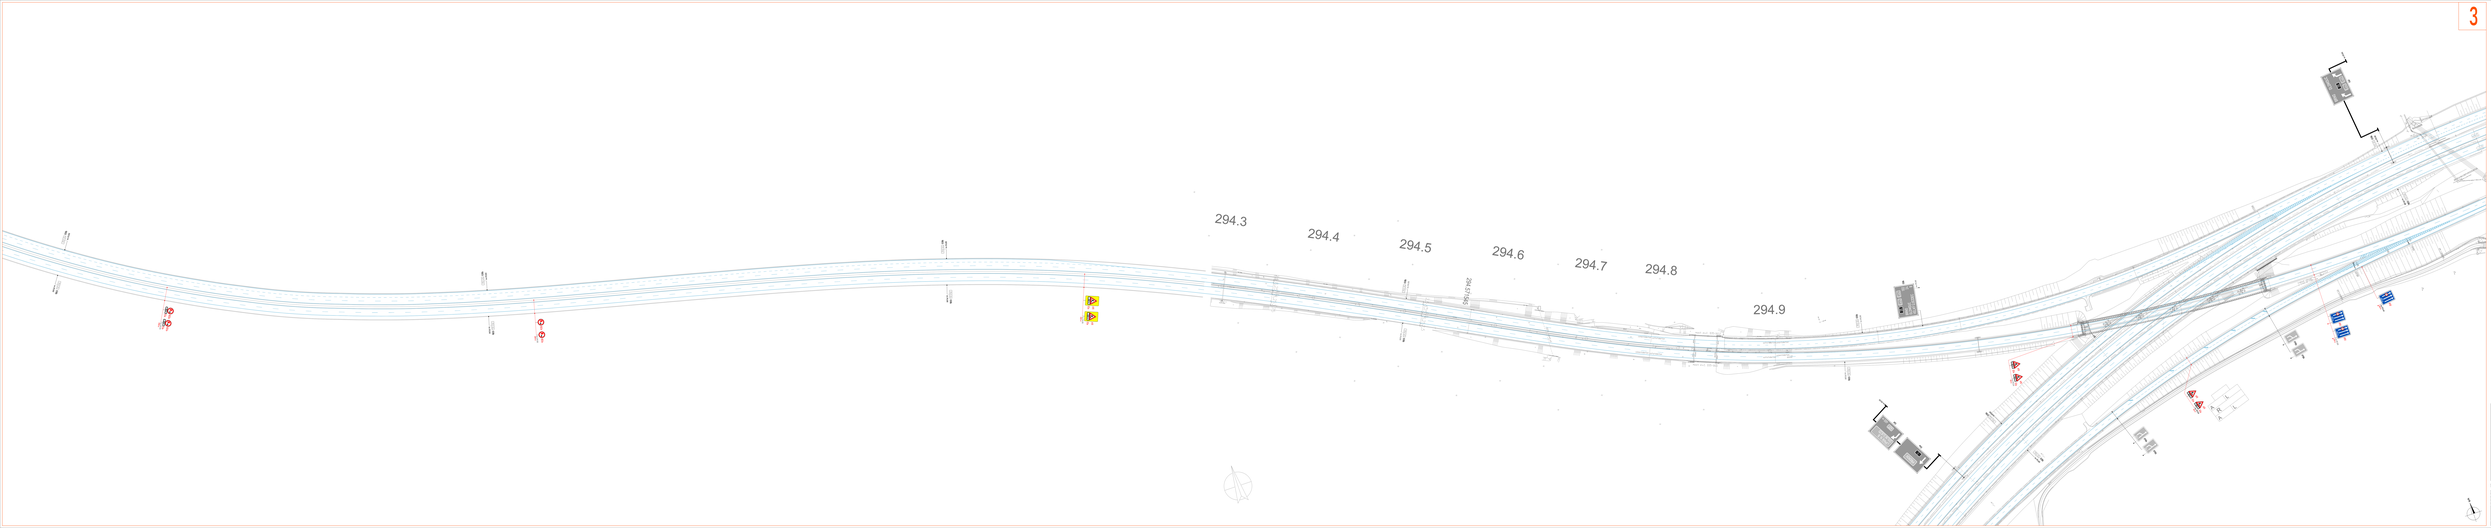






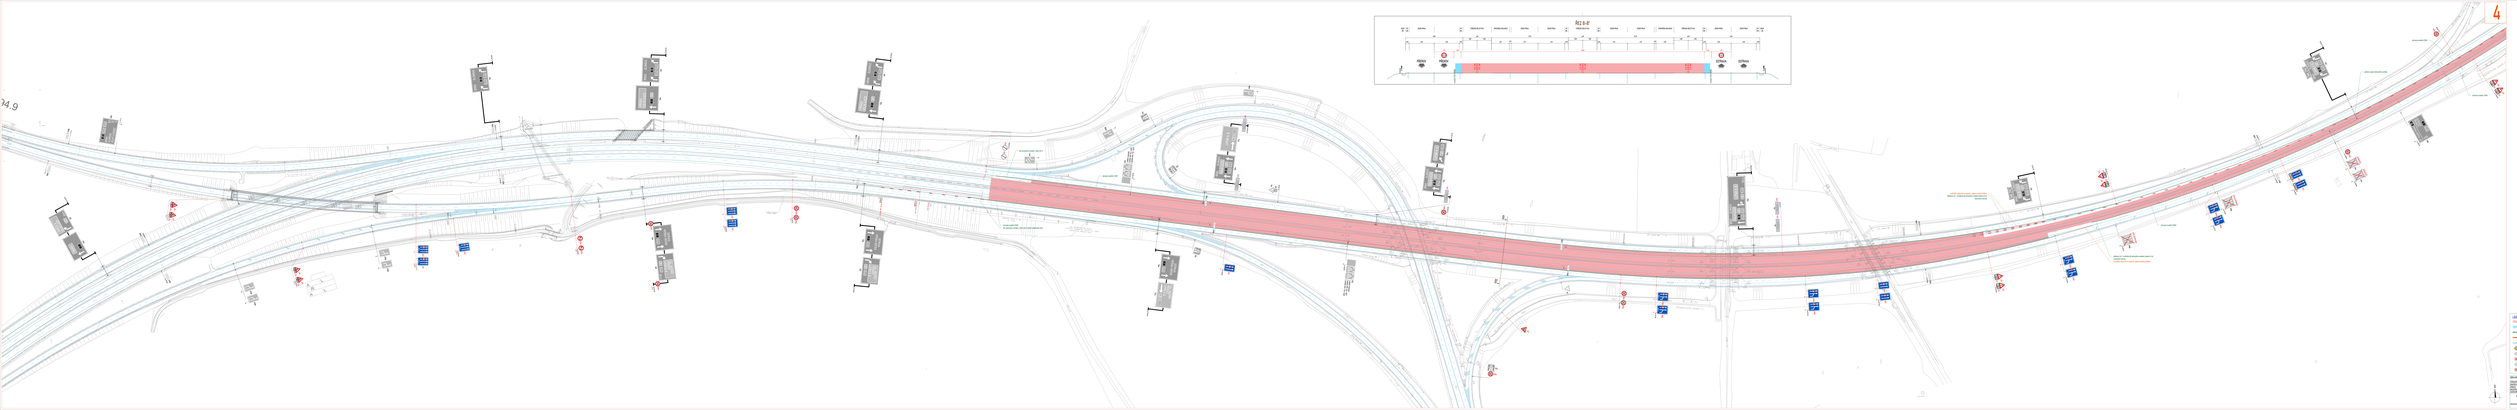
4
A-A
B-B

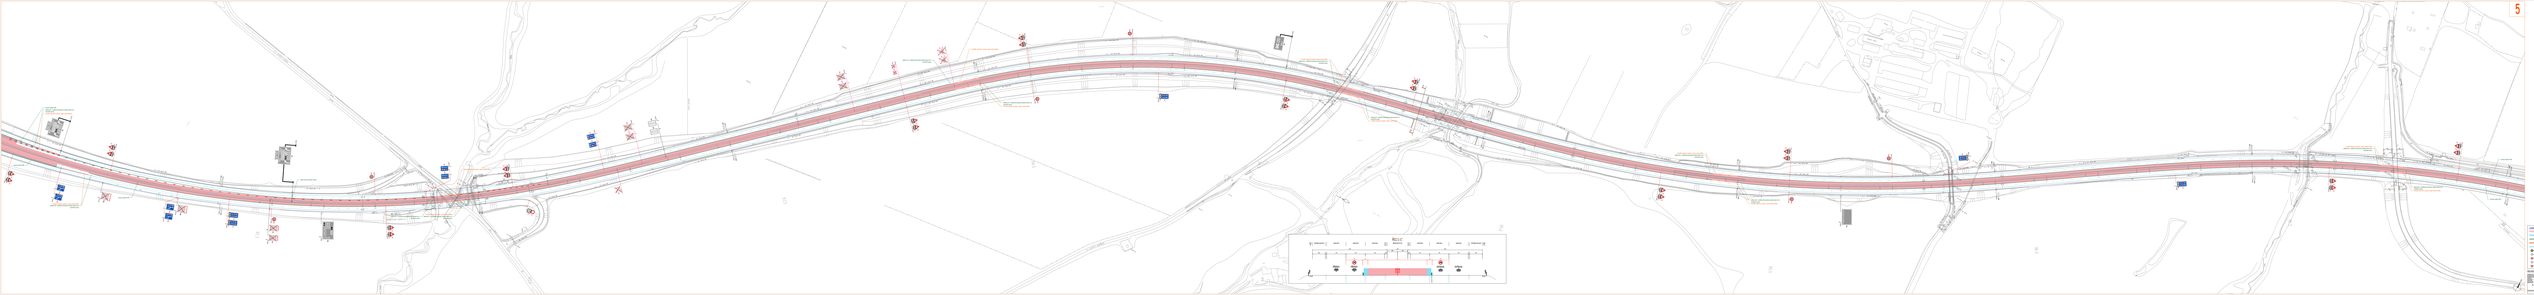
